Audited and admitted for Rs. 2999112-00

Passed by Cheque for Rs. 2702628-00

Serial No. Two lakh Seven lakh Two thousand Six Hundred Twenty Eight only

Name of Work 296484=00

Name of Contractor or nature of Agency by advt.

Date of commencement of work

Date of completion

Exe. Engineer

B.B.M.P. Dasarahalli Division

M. A. R. 57 (Rule) Measurement

No. E 483507

Dates	Particulars or description, etc, of work	Number	Dimensions Length	Breadth	Depth	Contents	Reference to last Measurement
1	2	3	4	5	6	7	8

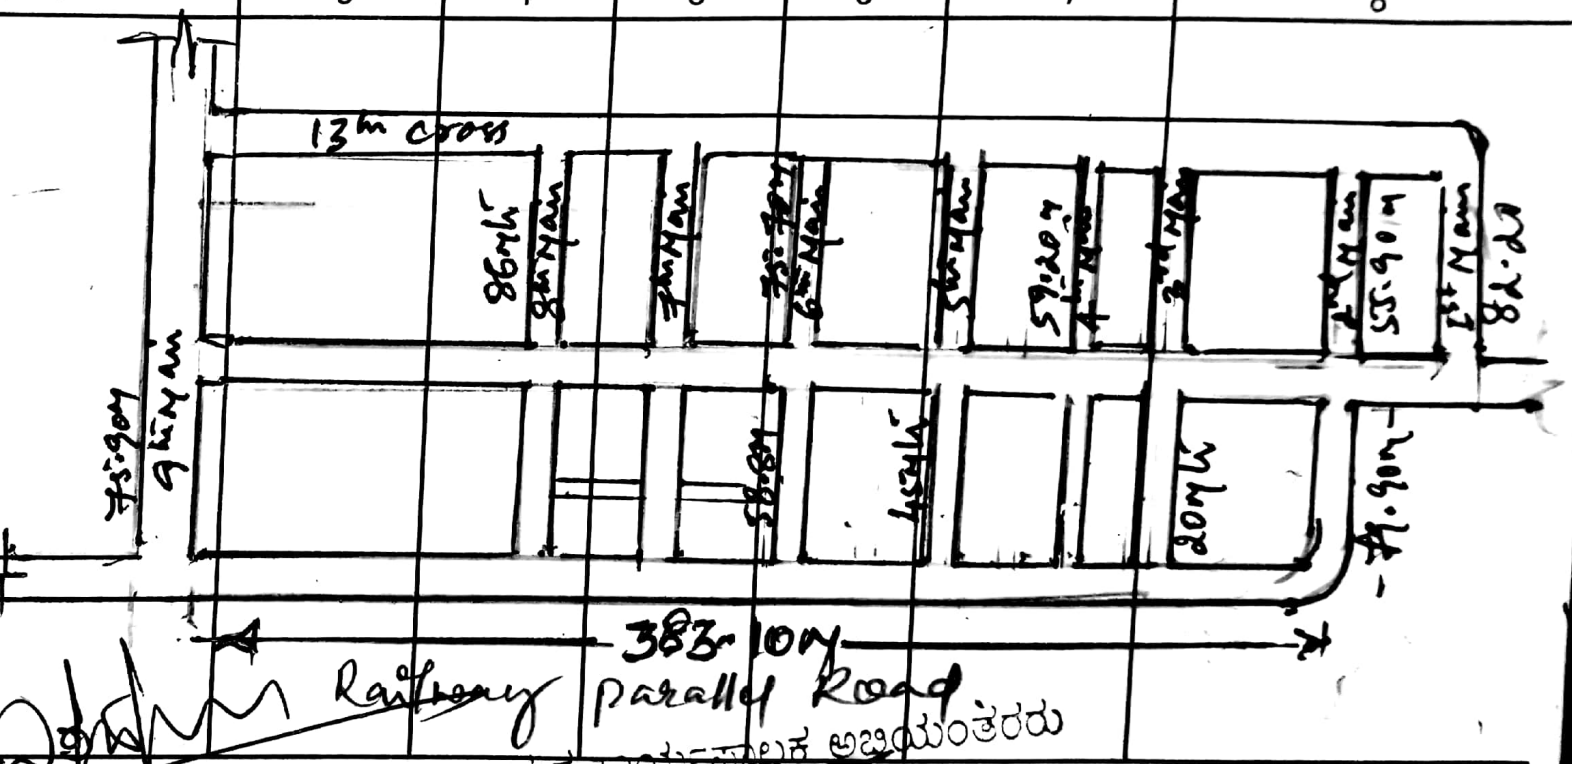

ಸಹಾಯಕ ~~ಕಾರ್ಯ~~ಪಾಲಕ ಅಭಿಯಂತರರು
ಶೆಟ್ಟಿಹಳ್ಳಿ ಉಪವಿಭಾಗ, ದಾಸರಹಳ್ಳಿ ವಲಯ
ಬೃಹತ್ ಬೆಂಗಳೂರು ಮಹಾನಗರ ಪಾಲಿಕೆ
ಗಣೇಂದನಗರ, ಬೆಂಗಳೂರು.

Scanned by CamScanner